PLUMBING SYMBOLS

SS	SANITARY SEWER
V	PLUMBING VENT
CWS	COLD WATER SUPPLY
HWS	HOT WATER SUPPLY
HWR	HOT WATER RETURN
G	NATURAL GAS LINE
6 G	6 OZ. GAS LINE
	UNION
	FLANGED COUPLING
	PIPE SIZE REDUCER
	ELBOW - TURNED DOWN
	ELBOW - TURNED UP
	TEE - TURNED DOWN
	TEE - TURNED UP
	GLOBE VALVE
	GATE VALVE
	PLUG VALVE
	BALL VALVE
	CHECK VALVE
	CIRCUIT SETTER
FPWH	FREEZE PROOF WALL HYDRANT
HB	HOSE BIBB
FD	FLOOR DRAIN
FCO	FLOOR CLEANOUT
WCO	WALL CLEANOUT
COTG	CLEANOUT TO GRADE
TWCO	TWO-WAY CLEANOUT
	SEAL PENETRATION

KITCHEN EQUIPMENT SCHEDULE

ITEM NO.	REQ'D	CODE	DESCRIPTION	MANUFACTURER	MODEL NO.	ELECTRICAL VOLTS	PH.	LOAD	OUTLET	PLUMBING C.W.	H.W.	WASTE	TYPE	GAS	BTU/HR	EXHAUST	REMARKS
1	1EA	KF/CI	WATER FILTER	AQUA PURE	ICE120-S					1/2"							RUN C.W. FROM FILTER TO ICE MACHINE INLET.
2	1EA	KF/KI	ICE MACHINE WITH BIN	HOSHIZAKI	F801MWH/C/B500F	120	1	11.5 A	JB	1/2"			I.D.				CW FROM FILTER #1, RUN DRAIN TO FLOOR UTILITY.
3	1EA	KF/KI	FLAT TOP S/S TABLE WITH TRAY RAIL	WRS	CUSTOM												
4	1EA	KF/KI	TABLE WITH HOT WELLS & TRAY SLIDE	WRS	CUSTOM	208	1	20.0 A	JB								RUN DRAIN LINES TO FLOOR UTILITY.
5	1EA	OF/OI	TRAY DISPENSER	CAMBRO	TDCR12												
6	1EA	OF/OI	SILVERWARE DISPENSER	CAMBRO	--												INCLUDED WITH ITEM #5.
7	1EA	OF/CI	BEVERAGE/CONDIMENT COUNTER	BY OWNER													
8	1EA	KF/KI	MOBILE HEATED PLATE DISPENSER	APW	ML2-12A	208	1	8.4 A	SCO								
9	1EA	PF/PI	JUICE DISPENSER - BY PURVEYOR	BUNN-O-MATIC	JDF-4	120	1	9.5 A									
10	1LOT	OF/OI	CUP & GLASS RACKS - VARIOUS LOCATIONS	BY OWNER													
11	1EA	PF/PI	COFFEE MAKER	BUNN-O-MATIC	BY PURVEYOR	120-240	1	27.5 A	SCO	1/2"							
12	1EA	PF/PI	TEA BREWER	BUNN-O-MATIC	PURVEYOR	120	1	14 A	SCO	1/2"							
13	1EA	KF/KI	BEVERAGE COUNTER	ADVANCE	SFLAG-307												
14	1EA	KF/KI	TWO SECTION REACH-IN REFRIGERATOR	TRUE	T-49	120	1	9.1 A	SCO								
15	2EA	KF/CI	HAND SINKS	ADVANCE	7-PS-60					1/2"	1/2"	1 1/2"	DIRECT				
16	1EA	GF/CI	FIRE EXTINGUISHER	BY GC													
17	1EA	OF/OI	MICROWAVE OVEN	AMANA	AMC5101AAW	120	1	20 A CIR.	DCO								
18	2EA	KF/KI	S/S WALL SHELVES	ADVANCE	WS-KD-60												
19	1EA	KF/KI	WORK TABLE	ADVANCE	SFLAG-305												
20	1EA	OF/OI	TOASTER	APW	AT EXPRESS	120	1	14.4 A	DCO								
21	1EA	KF/KI	EXHAUST HOOD	SELECT AIR SYSTEMS	EC-FP1	120	1	600 W.	JB							2600 EX / 2080 SUP	FANS/CURBS INCLUDED IN PKG, WATTAGE IS FOR LIGHTS ONLY.
22	1EA	KF/KI	FRYER	VULCAN	LG-300									1/2"	90,000		
23	1EA	KF/KI	COMBINATION RANGE	VULCAN	60-SS-6B-24GB-N									1"	260,000		
24	1EA	KF/KI	STEAMER WITH STAND	ACCUTEMP	E62081006O/SNH1100	208	1	29 A	JB								
25	1EA	KF/KI	CLEAN DISH TABLE WITH S/S WINDOW WRAP	ADVANCE	DTC-S30-60L												
26	1EA	KF/KI	SOILED DISH TABLE	ADVANCE	DTS-S30-96R							1 1/2"	I.D.				RUN DRAIN LINE TO FLOOR UTILITY.
27	1EA	KF/KI	S/S RACK SHELF	ADVANCE	DT-6R-22												
28	2EA	KF/CI	DISPOSER WITH MANUAL SWITCH	IN SINK ERATOR	SS-75 / MS	208	1	4.3 A	JB	1/2"		1-1/2"	I.D.				CW FROM FAUCET SUPPLY.
29	1EA	KF/CI	PRE-RINSE SPRAYER	KROWNE	17-202W					1/2"	1/2"						
30	1LOT	OF/OI	TRASH CANS	BY OWNER													
31	1EA	PF/PI	DISH MACHINE	AMERICAN DISH SERVICE	L-30W	120	1	20 A CIR.	JB		1/2"	1-1/2"	I.D.				RUN DRAIN LINE TO FLOOR UTILITY.
32	1LOT	OF/OI	DISH CARTS - VARIOUS LOCATIONS	BY OWNER													
33	1LOT	OF/OI	RACK DOLLIES - VARIOUS LOCATIONS	BY OWNER													
34	1EA	KF/KI	POT AND PAN SINK	ADVANCE	FC-3-2424-24L							1-1/2	I.D.				RUN DRAIN LINE TO FLOOR UTILITY.
35	1EA	KF/KI	POT RACK	ADVANCE	SW-60												
36	1EA	KF/KI	WORK TABLE	ADVANCE	SFLAG-306												
37	3EA	KF/CI	SPLASH MOUTED FAUCETS	KROWNE	12-812					1/2"	1/2"						
38	1EA	KF/KI	FIRE SUPPRESSION SYSTEM FOR HOOD	SELECT AIR SYSTEMS													
39	1EA	KF/KI	#10 CAN OPENER	EDLUND	#1												
40	1EA	KF/KI	WORK TABLE WITH DRAWER	ADVANCE	SFLAG-306												
41	1EA	KF/KI	SLICER	HOBART	THE EDGE	120	1	3.5 A	DCO								
42	1EA	KF/KI	20 QUART MIXER	HOBART	HL200	120	1	8.0 A	SCO								
43	1EA	KF/KI	3 COMPARTMENT SINK	ADVANCE	FC-24X20B-18RL	120	1	8.0 A	SCO			1-1/2"	I.D.				RUN DRAIN LINE TO FLOOR UTILITY.
44	1EA	GF/GI	10 QUART MIXER	HOBART	HL200	120	1	8.0 A	SCO								
45	1EA	KF/KI	DISHWASHER/CONDENSATE HOOD	SELECT AIR SYSTEMS	HN2100	120	1	8.0 A	SCO							600 CFM	
46	1EA	KF/KI	SLICER/MEATSAW	ADVANCE	WTHS300	120	1	8.0 A	SCO								
47	1LOT	KF/KI	MOBILE PAN RACKS - VARIOUS LOCATIONS	ADVANCE	PR20-3K												
48	1LOT	OF/OI	WARE DRYING RACKS - VARIOUS LOCATIONS	BY OWNER													
49	1LOT	OF/OI	OFFICE FURNITURE	BY OWNER													
50	1LOT	OF/OI	OFFICE EQUIPMENT	BY OWNER													
51	1EA	KF/KI	MOP RACK	ADVANCE	K-242												
52	1EA	GF/CI	MOP SINK	BY GC									VERIFY	DIRECT			VERIFY WITH EQUIPMENT.
53	1EA	GF/CI	MOP SINK FAUCET	BY GC						1/2"	1/2"						VERIFY WITH EQUIPMENT.
54	1EA	KF/KI	CHEMICAL STORAGE	ADVANCE	EPOXY FINISH												
55	1EA	OF/OI	#10 CAN RACK	BY OWNER													
56	7EA	KF/KI	DRY STORAGE SHELVING	ADVANCE	EPOXY SERIES												
57	1EA	KF/KI	WALK-IN COOLER	NORLAKE	PER PLAN	120	1	15 A	JB								LOAD IS FOR LIGHTS/DOOR HEATER.
58	7EA	KF/KI	WALK-IN SHELVING	ADVANCE	EPOXY FINISH												
59	1EA	OF/CI	PAPER TOWEL DISPENSER	BY OWNER													
60	1EA	KF/KI	WALK-IN FREEZER	NORLAKE	PER PLAN	120	1	15 A	JB								LOAD IS FOR LIGHTS/DOOR/PRV HEATER.
61	1EA	OF/CI	SOAP DISPENSER	BY OWNER													
62	1EA	KF/KI	REMOTE FREEZER REFRIGERATION SYSTEM	NORLAKE	LAMD100RL4-BYH	208	1	30 A FUSE	JB								
63	1EA	KF/KI	FREEZER BLOWER COIL	NORLAKE		208	1	--	JB					I.D.			LOAD W/#62 - RUN DRAIN LINE TO FLOOR UTIL.
64	1EA	KF/KI	REMOTE COOLER REFRIGERATION SYSTEM	NORLAKE	NAMD125RL4-BYH	208	1	15 A FUSE	JB								
65	1EA	KF/KI	COOLER BLOWER COIL	NORLAKE		120	1	15 A FUSE	JB					I.D.			RUN DRAIN LINE TO FLOOR UTILITY.
66	1EA	KF/KI	SINGLE DECK CONVECTION OVEN	VULCAN	VC4GD	120	1	20 A FUSE	SCO					3/4"	44,000		
67	1EA	GF/CI	FIRE EXTINGUISHER	BY GC													
68	1LOT	KF/KI	STRIP CURTAINS	BY WRS													
69	1LOT	OF/OI	SMALLWARES PACKAGE (NOT SHOWN)														

OF/CI FURNISHED BY OWNER AND INSTALLED BY GENERAL CONTRACTOR.
KF/KI FURNISHED AND INSTALLED BY FOOD SERVICE EQUIPMENT CONTRACTOR.
KF/CI FURNISHED BY FOOD SERVICE EQUIPMENT CONTRACTOR INSTALLED BY GEN. CONTR.
GF/CI FURNISHED AND INSTALLED BY BY GENERAL CONTRACTOR.
PF/PI FURNISHED AND INSTALLED BY THE PURVEYOR.
LF/OI LEASED AND INSTALLED BY OWNER.
OF/OI FURNISHED AND INSTALLED BY OWNER.

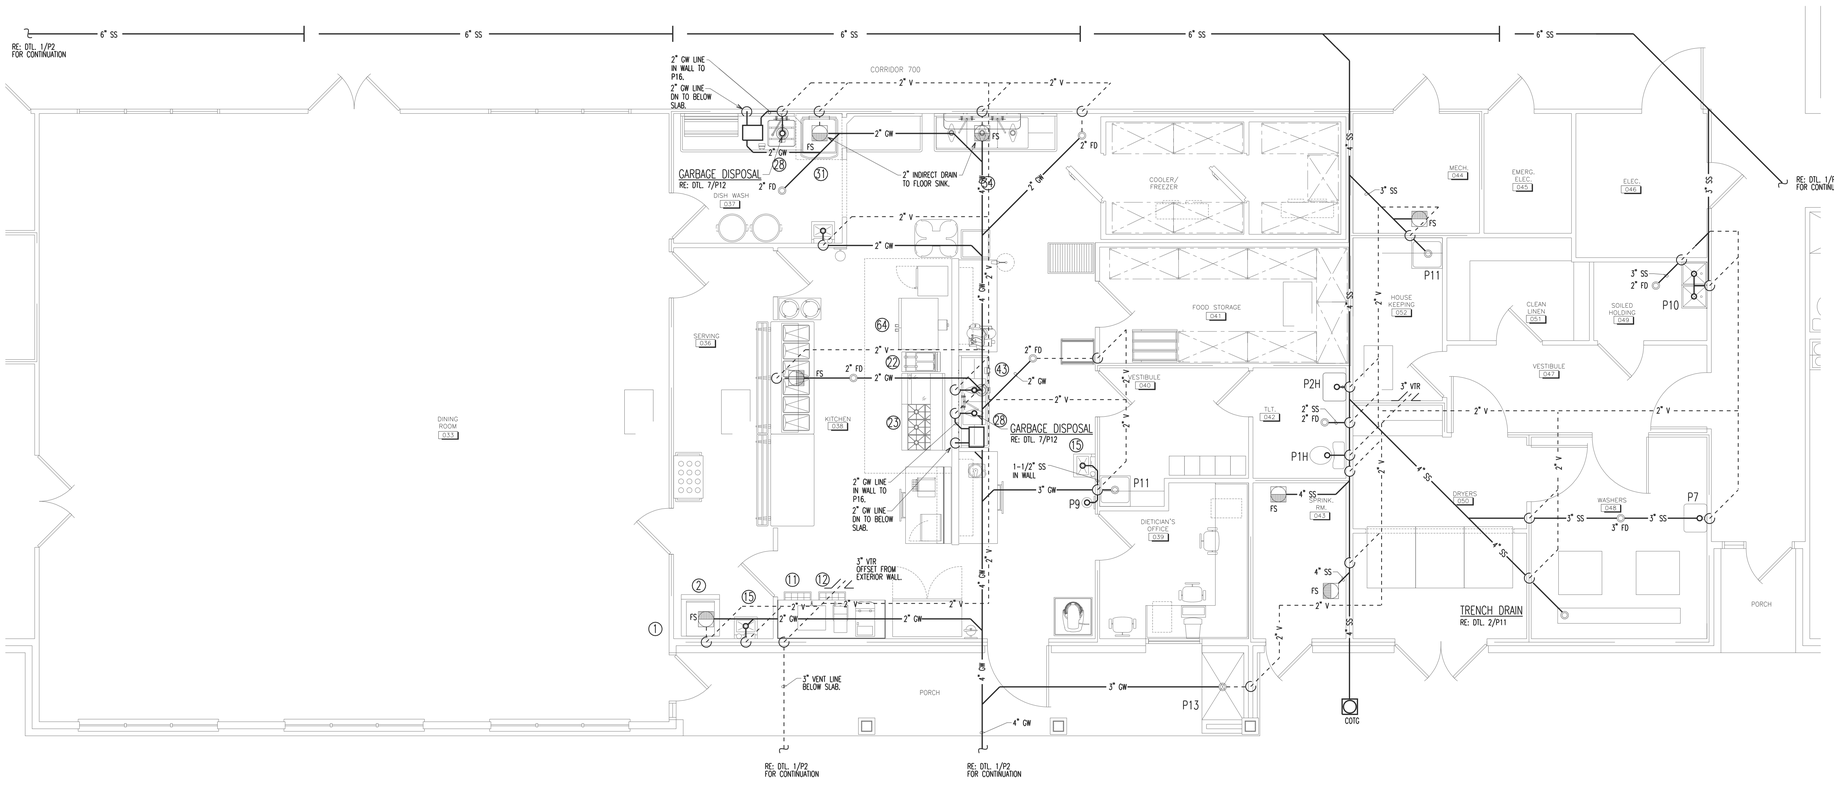

1 Enlarged Kitchen/Laundry Waste & Vent Plumbing Floor Plan
1/4"=1'-0"

Geary Engineering
5502 Walsh Lane Suite 102
Rogers, AR. 72758
Phone: (479) 464-8006
E-mail: tgeary@gearyeng.com
Web: www.gearyeng.com

REVISIONS	BY

LAKEWEST ASSISTED LIVING FACILITY
MORRIS ST.
DALLAS, TX. 75212

JORDAN and ASSOCIATES
architecture and planning
4189 E. Mission Blvd., Fayetteville, AR 72703
Phone: 479-444-9923 Fax: 479-444-9924

© 2012
COPYRIGHT NOTICE: The designs represented by these plans are copyrighted and are subject to copyright protection under 17 U.S.C. §101, et seq., as amended. Any unauthorized use of these plans or the designs represented therein is subject to damages and/or judicial action as provided by federal law.

DATE: 07.13.12
SCALE: 1/4"=1'-0"
DRAWN: JMH
JOB: 032310 GE#12017
SHEET P-7
OF 12 SHEETS